


PLANTA BAJA

COMPUTO DE SUPERFICIES (por piso)					
	SUP. CUBIERTA 100%	SUP. SEMICUBIERTA 100%	SUP. JARDINES 30%	TOTAL POR UNIDAD (m2)	TOTAL POR PLANTA
DEPTO. TIPO A (Unidad 6)	83.04	31.93	36.93	151.90	303.80
DEPTO. TIPO B (Unidad 2)	69.12	23.63	20.43	113.18	113.18
DEPTO. TIPO C (Unidad 3)	113.74	29.66	28.59	171.99	171.99
DEPTO. TIPO D (Unidad 4)	89.24	25.17	24.19	138.60	138.60
DEPTO. TIPO E (Unidad 5)	90.73	28.41	24.83	143.97	143.97
DEPTO. TIPO F (Unidad 7)	58.90	24.26	26.94	110.10	220.20
TOTAL					1091.74

NOTA: TODAS LAS MEDIDAS SON LIBRES + PLACARDS



VISTAS A
CRYSTAL LAGOON

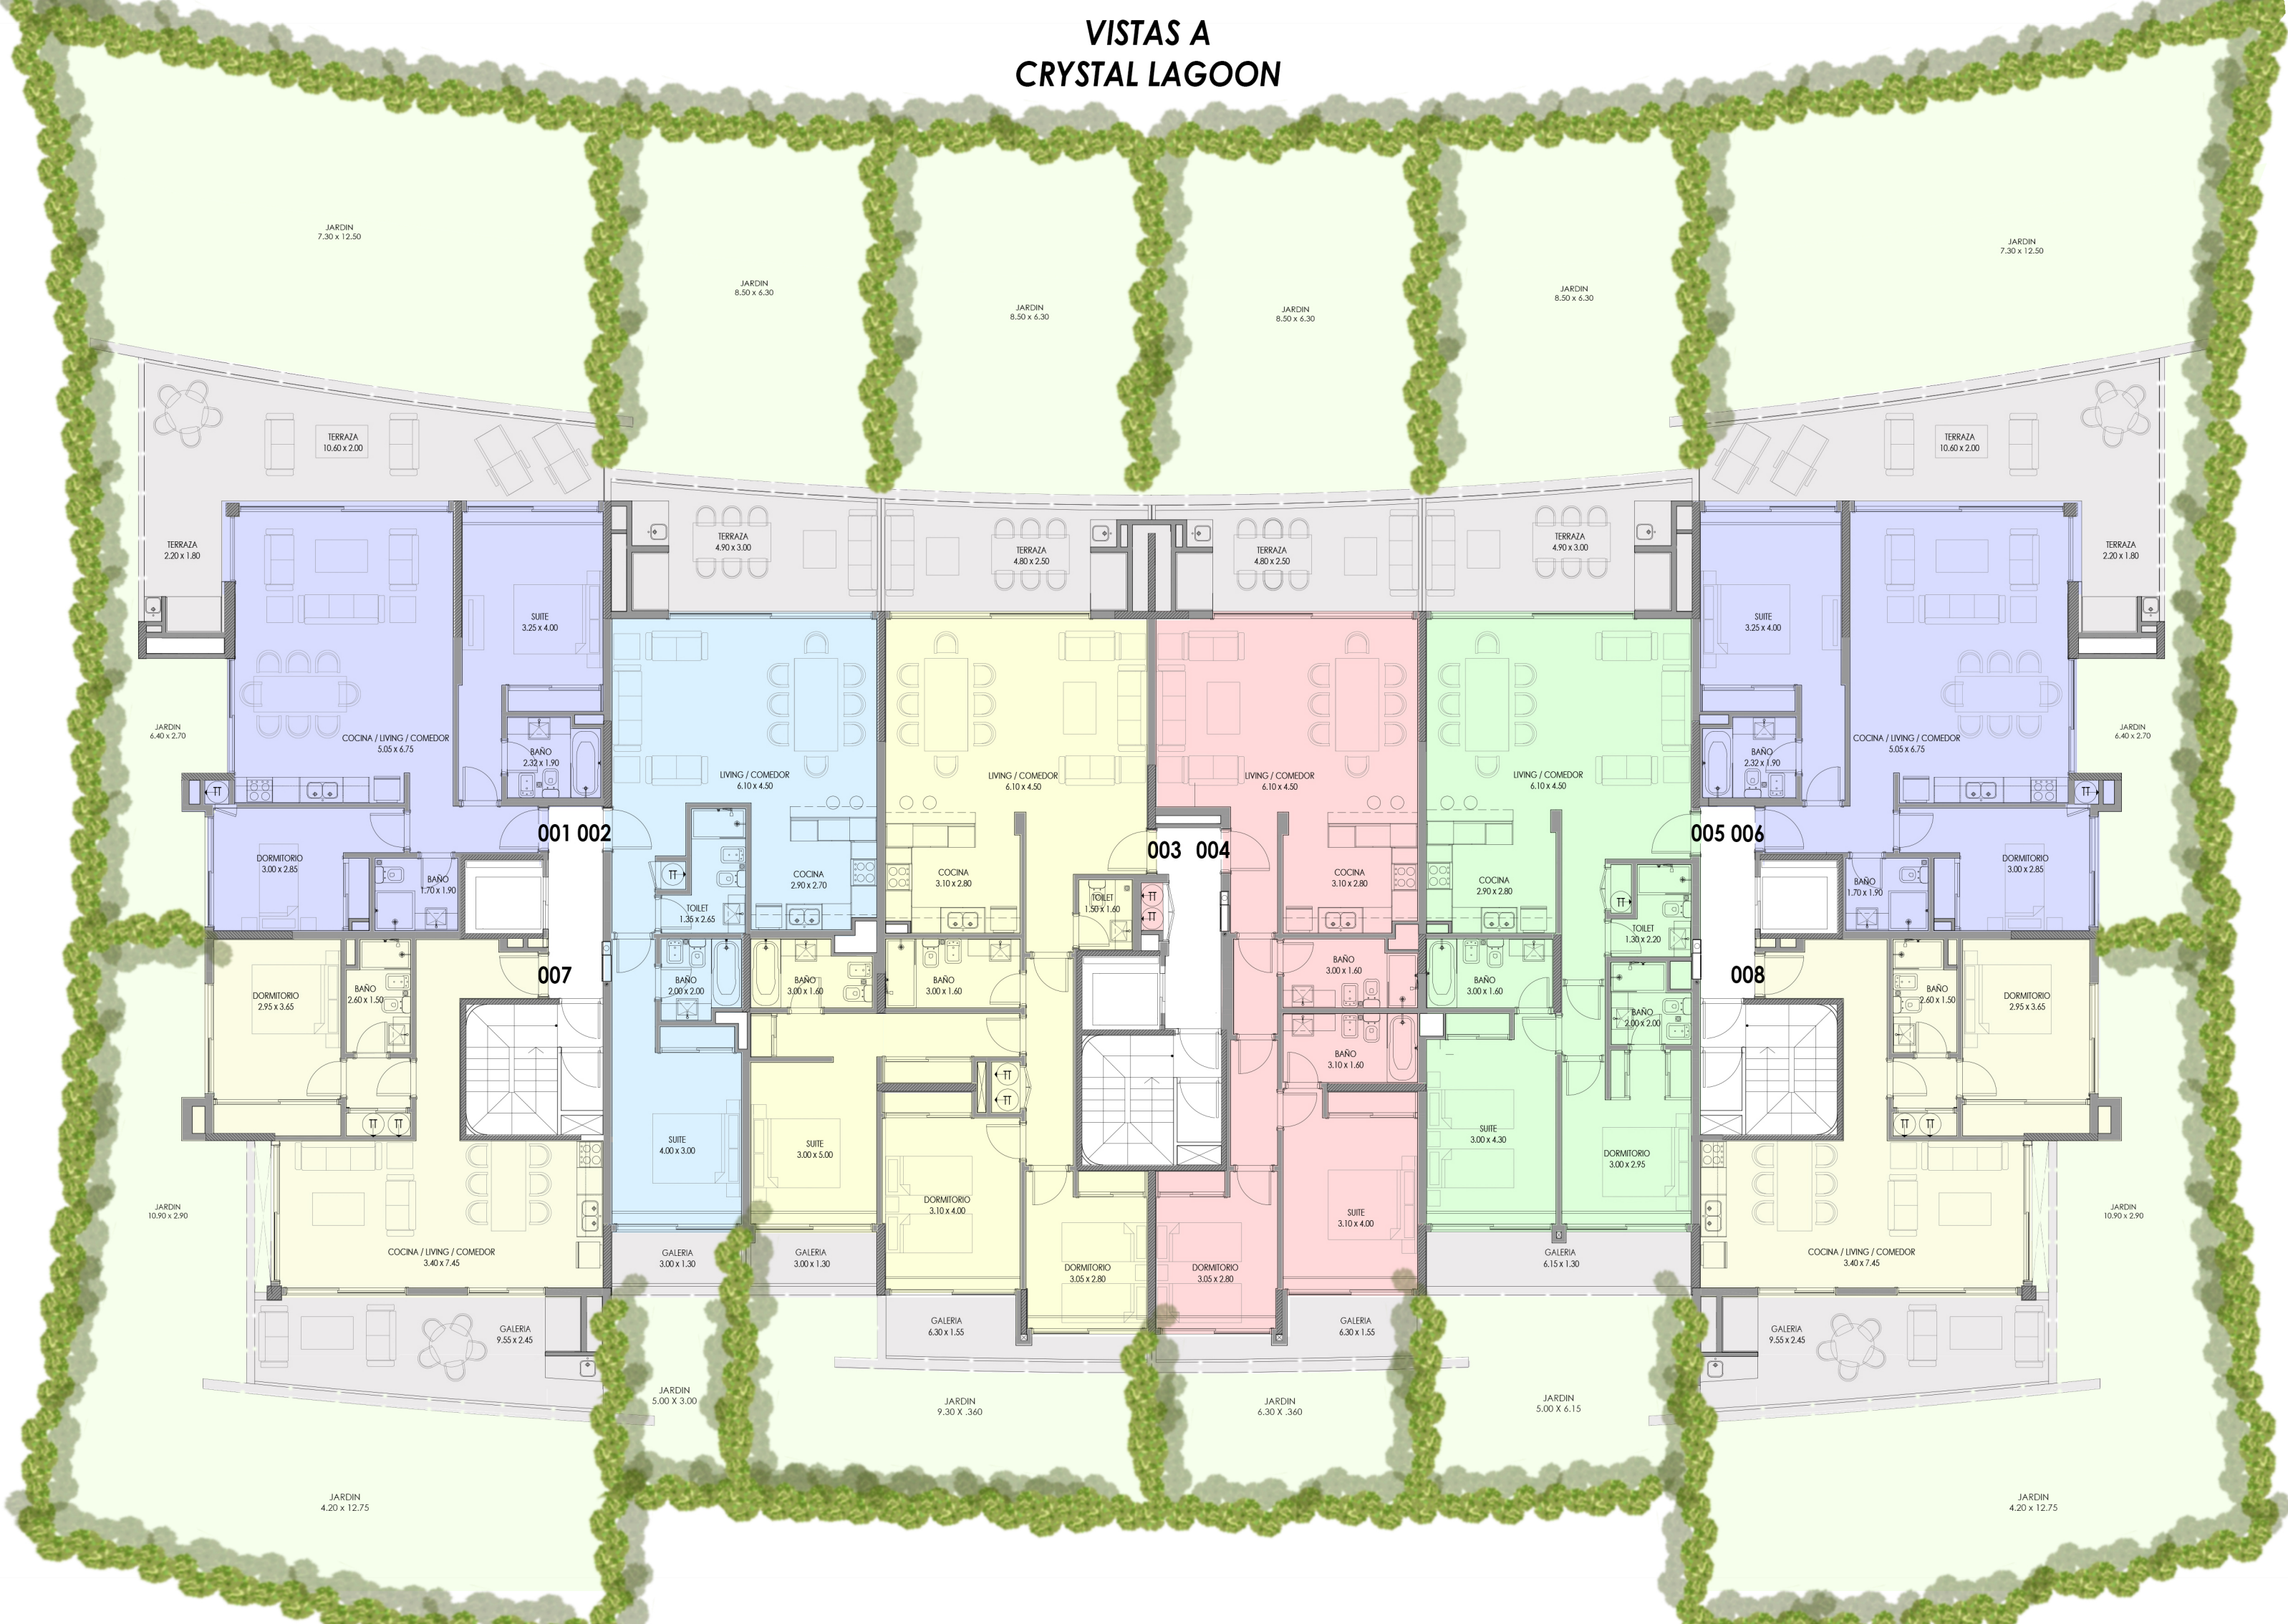

CRYSTAL VIEW

ESCALA 1:125

